SITE LAYOUT PLAN AS PROPOSED

1:100

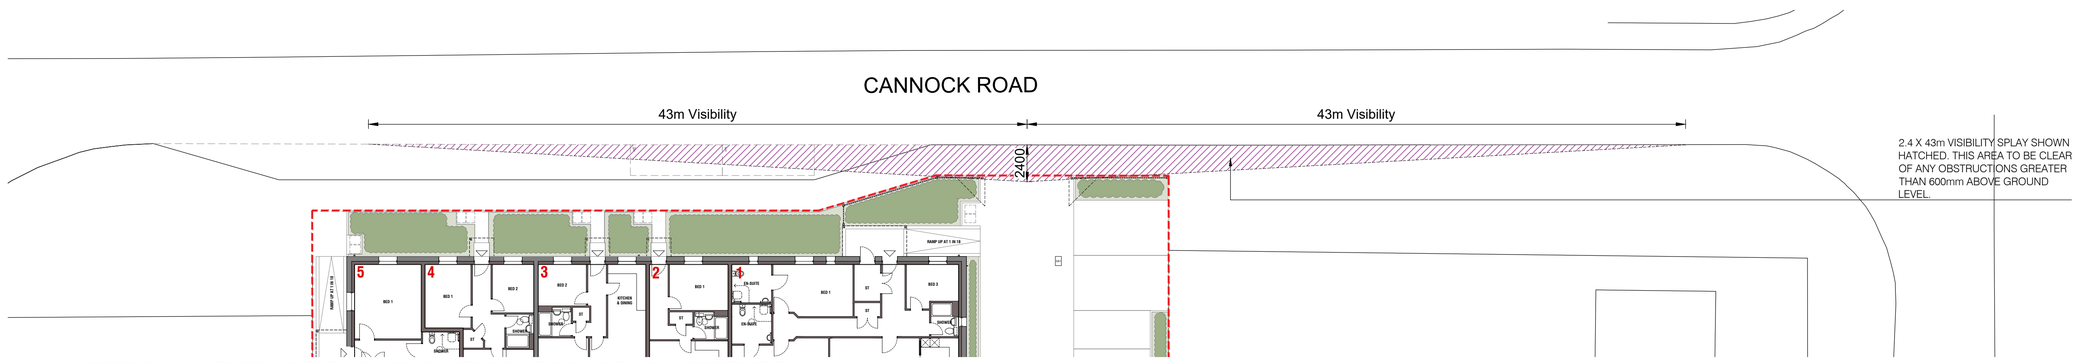

SITE PLAN EXTRACT SHOWING VEHICLE VIS SPLAY EXTENTS

1:200

PROJECT	CHANGE OF USE TO RESIDENTIAL FLATS		
ADDRESS	FORMER GYM BUILDING CANNOCK ROAD CORBY		
DRAWING TITLE	PROPOSED SITE LAYOUT PLAN		
DRAWING NO.	01014 . 002	REVISION	E
DRAWING STATUS	**PLANNING**		
SCALE	1:100	SHEET SIZE	A1
DATE	29.08.19		
INDICATIVE SCALE IN METRES	0 1 2 3 4 5	DRAWING NORTH	NORTH

REV	DATE	DESCRIPTION	DRAWN	CHECKED
0	31.08.19	DRAFT FOR CLIENT REVIEW	MD	MD
A	16.09.19	MINOR LAYOUT AMENDMENTS TO PLOTS 1&2	JG	MD
B	27.11.19	UPDATED IN LINE WITH LATEST FLOOR PLAN.	JG/MD	MD
C	06.01.20	PARKING LAYOUT AMENDED AND HIGHWAY SHOWN, AS HIGHWAYS COMMENTS	MD	-
D	14.02.20	AMENDED IN LINE WITH LATEST PLANS	JG	MD
E	10.08.20	AIR SOURCE HEAT PUMPS AND EV CHARGING NOTED	MD	-

NOTES: © COPYRIGHT UMAA ARCHITECTURE LTD. DO NOT SCALE FROM THIS DRAWING, USE FIGURED DIMENSIONS ONLY. CONTRACTORS TO CHECK CRITICAL DIMENSIONS RELATIVE TO THEIR WORK AND REPORT ANY DISCREPANCIES TO THE ARCHITECT.

Architecture • Masterplanning • Urban Design
Umaa Architecture Limited, Grosvenor House
11 St. Paul's Square, Birmingham, B3 1RB

www.umaa-a.com
design@umaa-a.com
0121 233 3355

umaa architecture